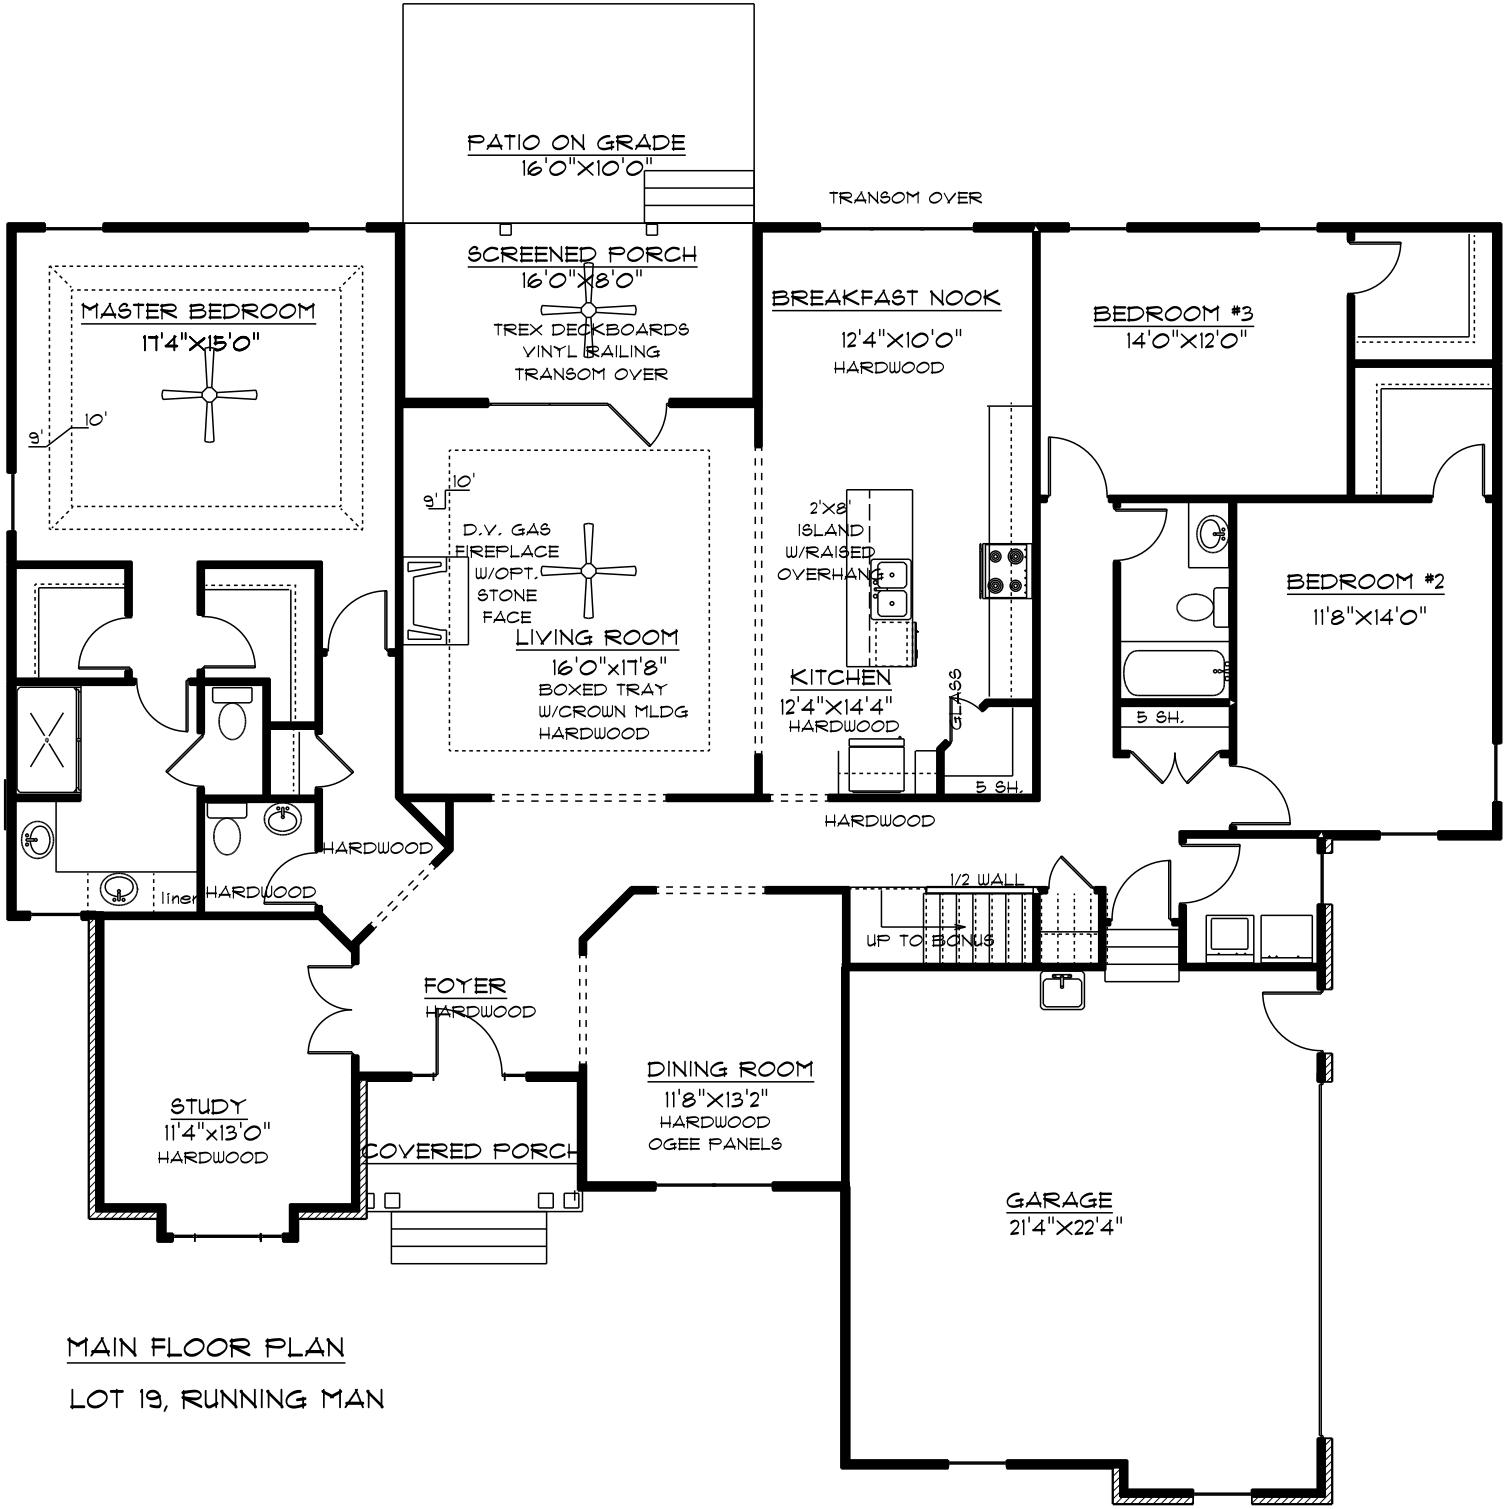

MAIN FLOOR PLAN

LOT 19, RUNNING MAN